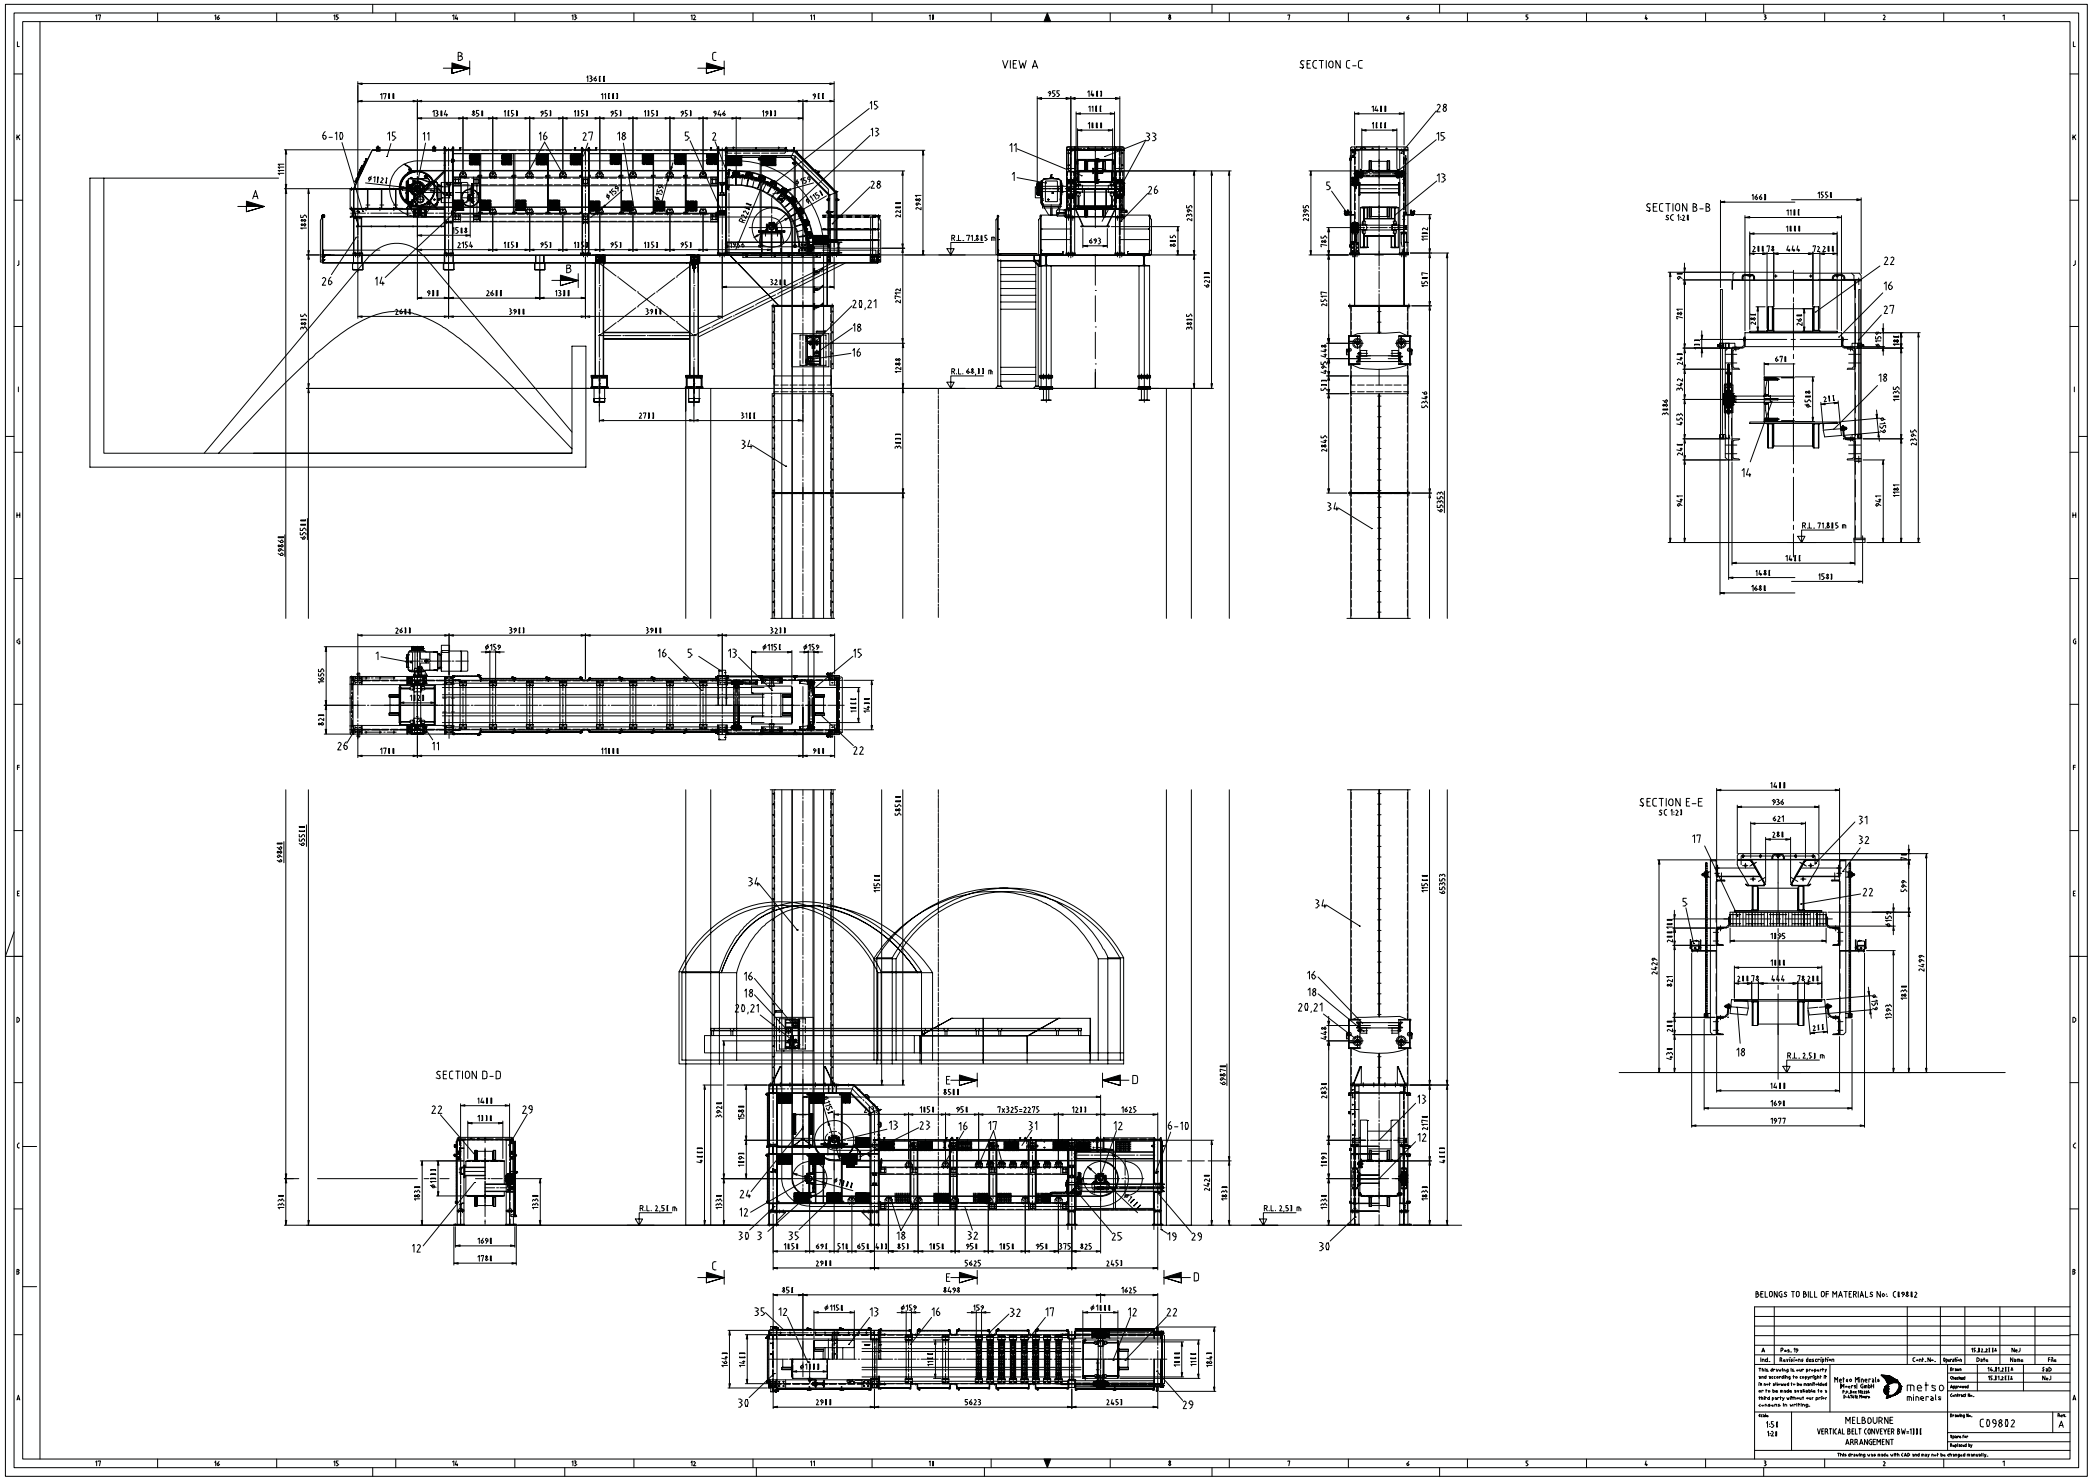
VIEW A
SECTION C-C
SECTION B-B
SC 1:20
SECTION E-E
SC 1:20
SECTION D-D
R.L. 71,805 m
R.L. 68,00 m
R.L. 2,50 m
BELONGS TO BILL OF MATERIALS No: C09802
A
Pos. 19
15.01.2014
No.J
Ind.
Revisions description
Cont.No.
Operation
Date
Name
File
This drawing is our property and according to copyright it is not allowed to be modified or to be made available to a third party without our prior consent in writing.
Metso Minerals Mineral GmbH
P.o.Box 1820
D-5100 Mayen
metso minerals
Drawn
15.01.2014
FaD
Checked
15.01.2014
No.J
Approved
Contract No.
Scale
1:50
1:20
MELBOURNE
VERTICAL BELT CONVEYER BW=1000
ARRANGEMENT
Drawing No.
C09802
Rev.
A
Spare for
Replaced by
This drawing was made with CAD and may not be changed manually.