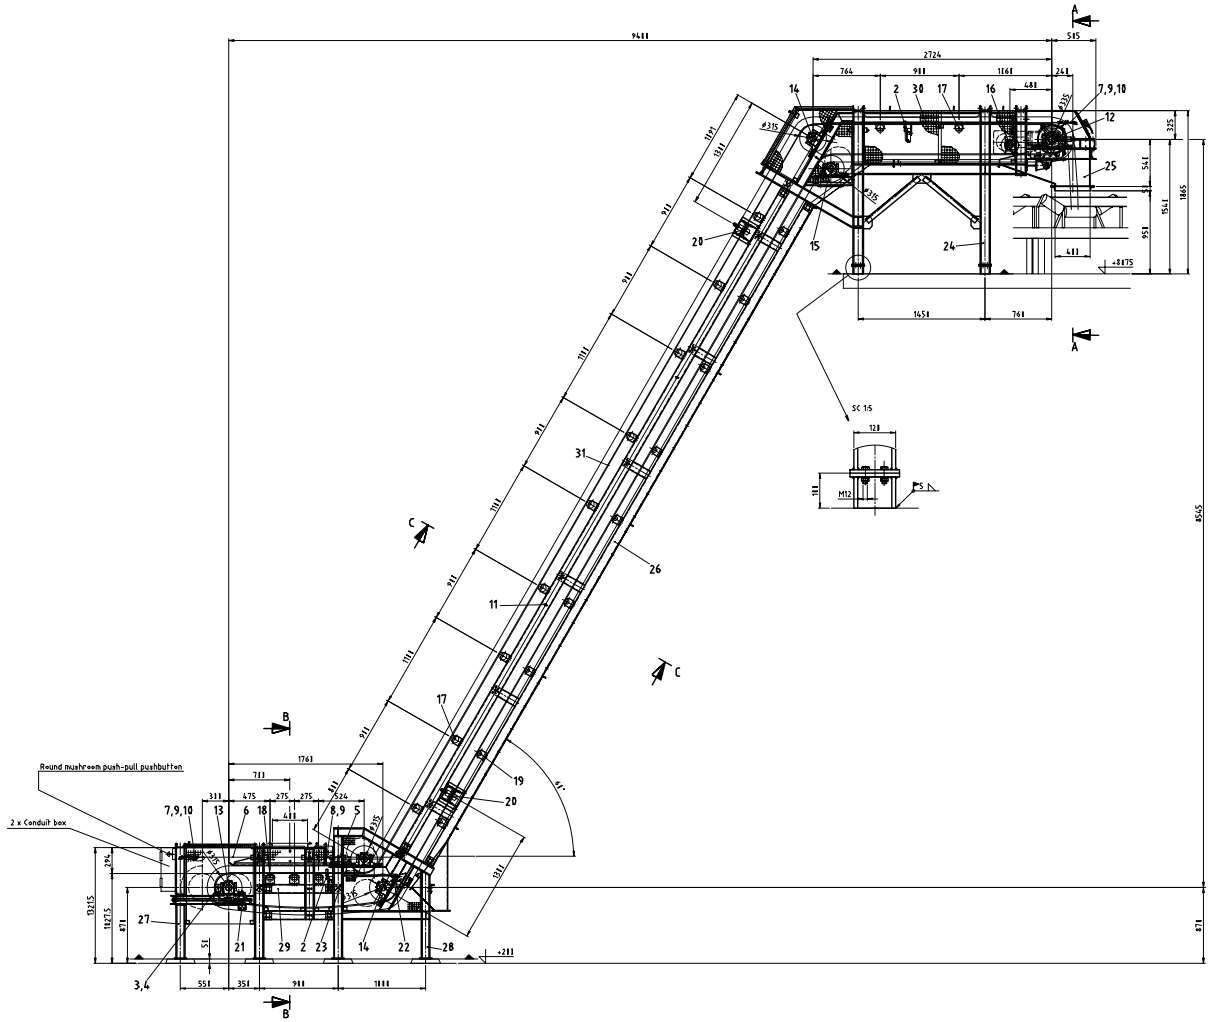

SECTION A-A

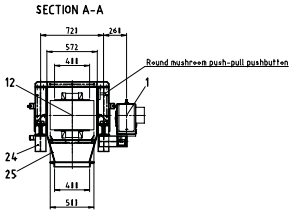

SECTION C-C

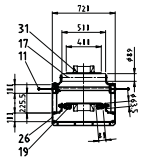

SECTION B-B

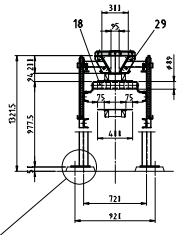

SC 15

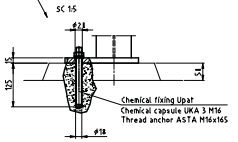

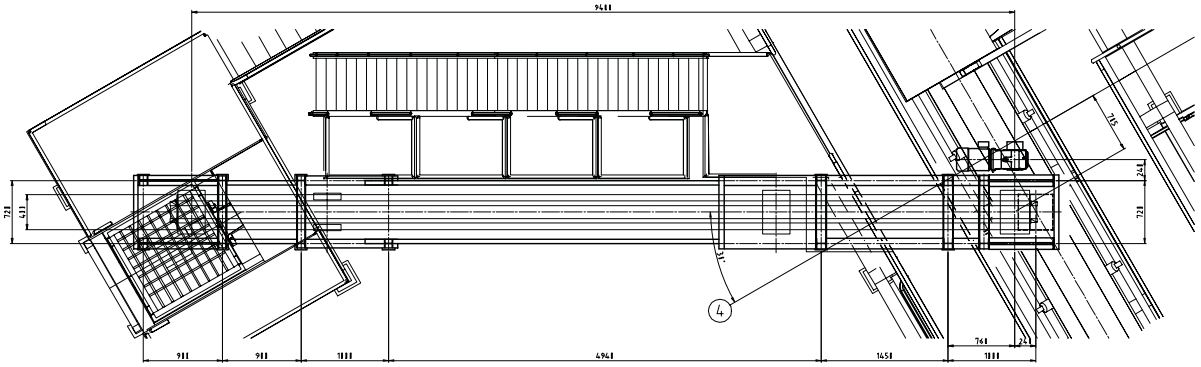

Battery limit — OUTOTEC / CLIENT

Outotec

ÄTIÑÉTÉ ÄTÉ ÐÄÐ ÍÉTÍÉTÍÄÄIÉN É TÄÆÉÄÄ ½
DONSKOY PELLETISING AND SINTERING PLANT NR 2

OT Proj. No.	222-CV-01	OT DWG. No.	964/200-PF40F-04-002

Ind.	Revision description	Cust. No.	Operator	Date	Name	File
A	Rev. item 19			15.12.2338	Jal	

This drawing is our property and according to copyright it is not allowed to be modified or to be made available to a third party without our prior consents in writing.

	Name	Date	No./
Checked		14.12.2338	Fab
Approved			
Contract No.			

Scale: 1:21

OUTOTEC
INCLINED "L" FLEXOWELL CONVEYOR ARRANGEMENT

Drawing No. C09991 — Rev. A

Spare for:
Replaced by:

This drawing was made with CAD and may not be changed manually.